LEGEND

R-01	STOREFRONT	O-01	STOREFRONT
R-02	VISION GLASS	O-02	VISION GLASS
R-03	CEMENTITIOUS PANEL	O-03	TEXTURED METAL
R-04	STUCCO	O-04	PAINTED METAL
R-05	PAINTED METAL PANEL	O-05	PERFORATED METAL (MEP SCREENING)
R-06	UHPC PANEL		
R-07	PIGMENTED CONCRETE		
R-08	PORCELAIN PANEL		
R-09	GFRC PANEL		
R-10	CORRUGATED METAL PANEL		

NOTES:

1. RETAIL STOREFRONTS ARE SUBJECT TO FUTURE RETAIL REQUIREMENTS.

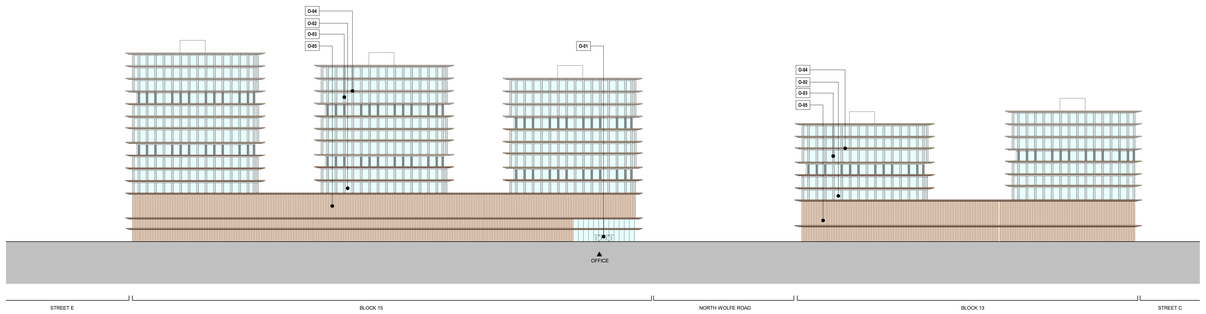

3 SOUTH ELEVATION - STREET 7
SCALE: 1/64" = 1'-0"

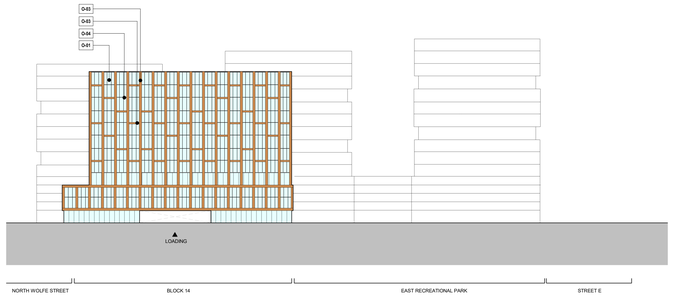

4 NORTH ELEVATION - STREET 5
SCALE: 1/64" = 1'-0"

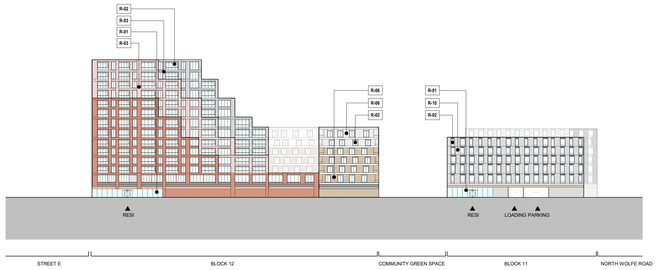

2 SOUTH ELEVATION - STREET 5
SCALE: 1/64" = 1'-0"

1 NORTH ELEVATION - VALLCO PARKWAY
SCALE: 1/64" = 1'-0"

THE RISE

Client
VALLCO PROPERTY OWNER LLC
2600 EL CAMINO REAL, SUITE 410
PALO ALTO, CA 94306
TEL: 650.344.1500

Architecture
KOHN PEDERSEN FOX ASSOCIATES PC
11 WEST 42ND STREET
NEW YORK, NY 10036
TEL: 212.977.6500

Architecture
KOHN PEDERSEN FOX ASSOCIATES PC
2 EMBARCADERO CENTER
SAN FRANCISCO, CA 94111
TEL: 415.944.5491

Landscape Architecture
OLIN
1617 JOHN F. KENNEDY BOULEVARD, SUITE 1900
PHILADELPHIA, PA 19103
TEL: 215.440.0030

Civil
SANDIS
1700 S. WINCHESTER BOULEVARD, SUITE 200
CAMPBELL, CA 95113
TEL: 408.636.0900

Lighting Design
ONE LUX STUDIO
158 WEST 29TH STREET, 10TH FLOOR
NEW YORK, NY 10001
TEL: 212.201.5790

Structure
DCI ENGINEERS
135 MAIN STREET, SUITE 1800
SAN FRANCISCO, CA 94105
TEL: 415.781.1505

MEP
MEYERS+ ENGINEERS
98 BATTERY STREET, SUITE 500
SAN FRANCISCO, CA 94111
TEL: 415.432.8101

Geotechnical
LANGAN
1 ALMADEN BOULEVARD, SUITE 590
SAN JOSE, CA 95113
TEL: 408.283.3600

Traffic
KIMLEY-HORN
10 SOUTH ALMADEN BOULEVARD, SUITE 1250
SAN JOSE, CA 95113
TEL: 669.800.4130

Parking Engineering
WATRY DESIGN, INC.
2099 GATEWAY PLACE, SUITE 550
SAN JOSE, CA 95110
TEL: 833.917.7275

Logistics
ARUP
560 MISSION STREET, SUITE 700
SAN FRANCISCO, CA 94105
TEL: 415.957.9445

SB 35 MODIFICATION APPLICATION

Revision

No.	Description	Date
REV-4	SB-35 MODIFICATION APPLICATION	12/04/2023
REV-3	SB-35 MODIFICATION APPLICATION	03/23/2022
REV-2	SB-35 APPLICATION - CONFORM SET	09/15/2018
REV-1	SB-35 APPLICATION - REVISION	08/06/2018
REV-0	SB-35 APPLICATION - REVISION	07/31/2018

Key Plan

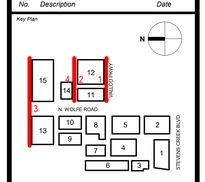

Seal & Signature

NOT FOR CONSTRUCTION

Issue Date	7/31/2018	*Project No.*	3482
Scale	1/64"=1'-0"		

Drawing Title

BUILDING ELEVATIONS - EAST SIDE

P-0823

© 2023 KOHN PEDERSEN FOX ASSOCIATES PC. All rights reserved.

P-0823
12/7/2023 11:10:22 PM
BUILDING ELEVATIONS - EAST SIDE
Autodesk Docs://3482 - The Rise - Architecture/RISE-BLDG00-A-APP-COLLECTOR.rvt