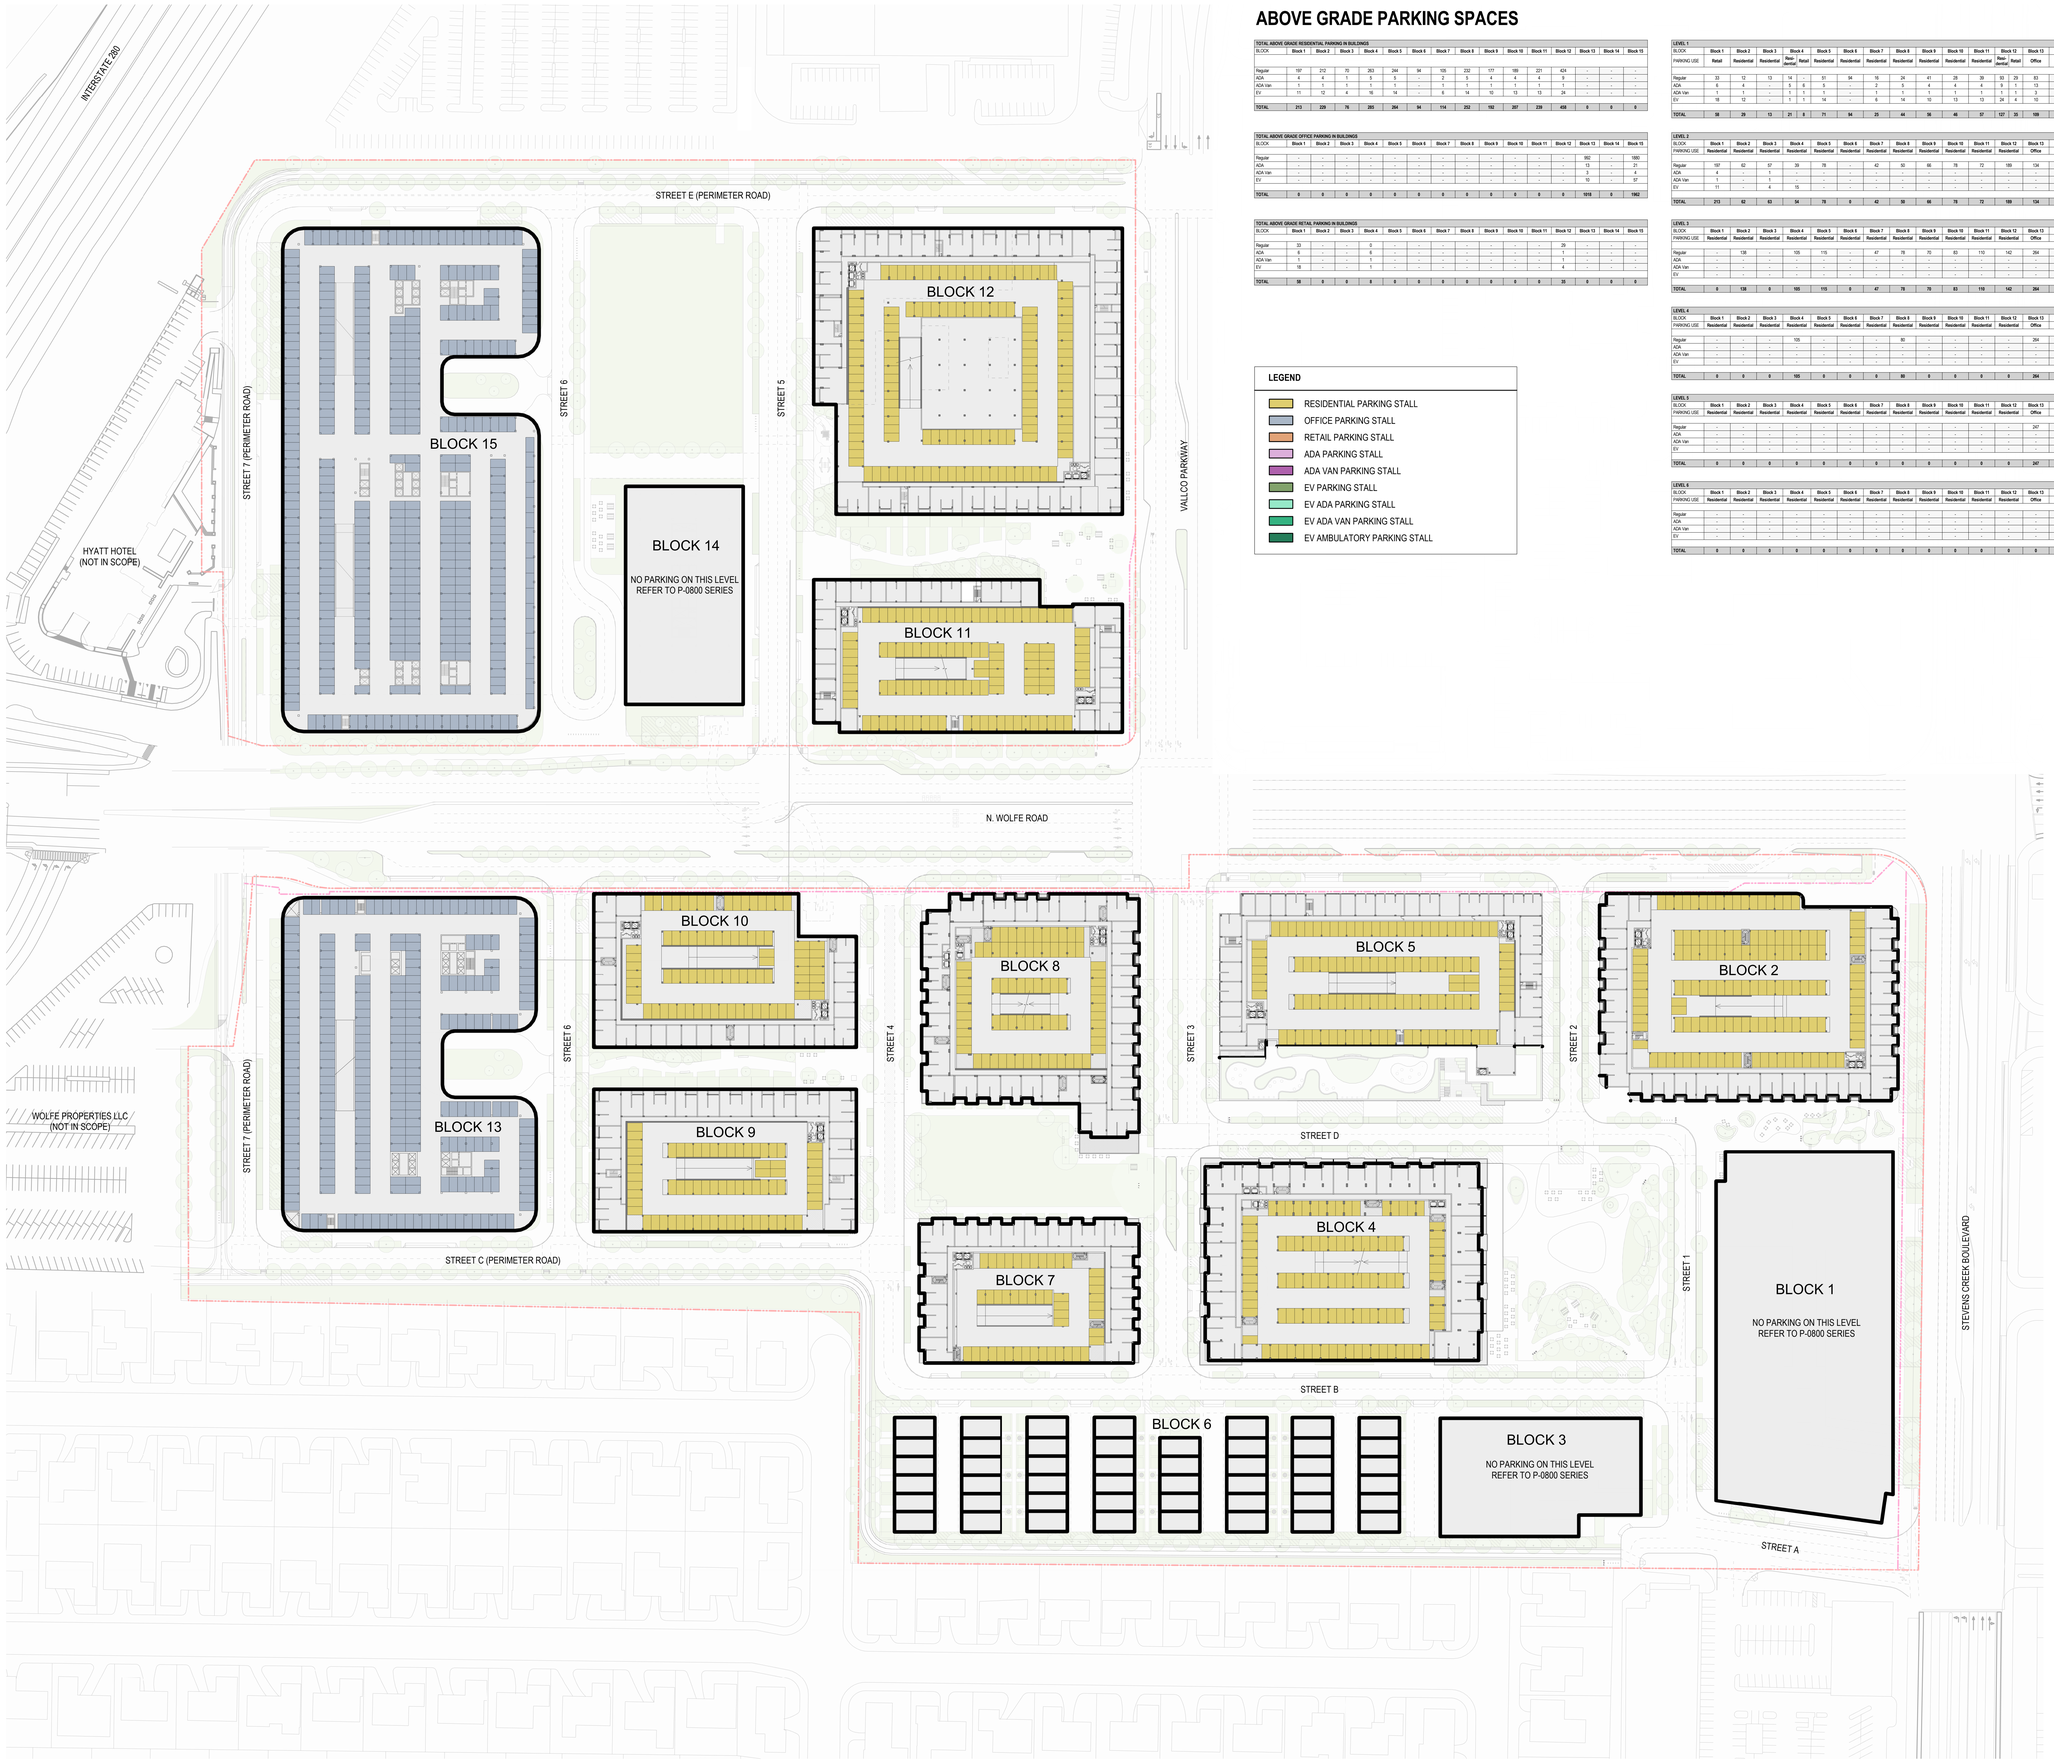

1 PARKING PLAN - LEVEL 3
SCALE: 1/64" = 1'-0"

ABOVE GRADE PARKING SPACES

TOTAL ABOVE GRADE RESIDENTIAL PARKING IN BUILDINGS

BLOCK	Block 1	Block 2	Block 3	Block 4	Block 5	Block 6	Block 7	Block 8	Block 9	Block 10	Block 11	Block 12	Block 13	Block 14	Block 15
Regular	197	212	70	263	244	94	105	232	177	189	221	424	-	-	-
ADA	4	4	1	5	5	-	2	5	4	4	4	9	-	-	-
ADA Van	1	1	1	1	1	-	1	1	1	1	1	1	-	-	-
EV	11	12	4	16	14	-	6	14	10	13	13	24	-	-	-
TOTAL	213	229	76	285	264	94	114	252	192	207	239	458	0	0	0

TOTAL ABOVE GRADE OFFICE PARKING IN BUILDINGS

BLOCK	Block 1	Block 2	Block 3	Block 4	Block 5	Block 6	Block 7	Block 8	Block 9	Block 10	Block 11	Block 12	Block 13	Block 14	Block 15
Regular	-	-	-	-	-	-	-	-	-	-	-	-	992	-	1990
ADA	-	-	-	-	-	-	-	-	-	-	-	-	13	-	21
ADA Van	-	-	-	-	-	-	-	-	-	-	-	-	3	-	4
EV	-	-	-	-	-	-	-	-	-	-	-	-	10	-	57
TOTAL	0	0	0	0	0	0	0	0	0	0	0	0	1018	0	1962

TOTAL ABOVE GRADE RETAIL PARKING IN BUILDINGS

BLOCK	Block 1	Block 2	Block 3	Block 4	Block 5	Block 6	Block 7	Block 8	Block 9	Block 10	Block 11	Block 12	Block 13	Block 14	Block 15
Regular	33	-	-	0	-	-	-	-	-	-	-	29	-	-	-
ADA	5	-	-	6	-	-	-	-	-	-	-	1	-	-	-
ADA Van	1	-	-	1	-	-	-	-	-	-	-	1	-	-	-
EV	18	-	-	1	-	-	-	-	-	-	-	4	-	-	-
TOTAL	58	0	0	8	0	0	0	0	0	0	0	35	0	0	0

LEGEND

- RESIDENTIAL PARKING STALL
- OFFICE PARKING STALL
- RETAIL PARKING STALL
- ADA PARKING STALL
- ADA VAN PARKING STALL
- EV PARKING STALL
- EV ADA PARKING STALL
- EV ADA VAN PARKING STALL
- EV AMBULATORY PARKING STALL

LEVEL 1

BLOCK	Block 1	Block 2	Block 3	Block 4	Block 5	Block 6	Block 7	Block 8	Block 9	Block 10	Block 11	Block 12	Block 13	Block 14	Block 15
PARKING USE	Retail	Residential	Residential	Residential / Retail	Retail	Residential	Residential	Residential	Residential	Residential	Residential	Residential / Retail	Office	Office	Office
Regular	33	12	13	14	-	51	94	16	24	41	28	39	93	29	83	-	74
ADA	6	4	-	5	6	5	-	2	5	4	4	4	5	1	13	-	21
ADA Van	1	1	-	1	1	1	-	1	1	1	1	1	1	1	3	-	4
EV	18	12	-	1	1	14	-	6	14	10	13	13	24	4	10	-	57
TOTAL	58	29	13	21	8	71	94	25	44	56	46	57	127	35	109	0	156

LEVEL 2

BLOCK	Block 1	Block 2	Block 3	Block 4	Block 5	Block 6	Block 7	Block 8	Block 9	Block 10	Block 11	Block 12	Block 13	Block 14	Block 15
PARKING USE	Residential	Residential	Residential	Residential	Residential	Residential	Residential	Residential	Residential	Residential	Residential	Residential	Office	Office	Office
Regular	197	62	57	39	78	-	42	50	66	78	72	189	134	-	213
ADA	4	-	1	-	-	-	-	-	-	-	-	-	-	-	-
ADA Van	1	-	1	-	-	-	-	-	-	-	-	-	-	-	-
EV	11	-	4	15	-	-	-	-	-	-	-	-	-	-	-
TOTAL	213	62	63	54	78	0	42	50	66	78	72	189	134	0	213

LEVEL 3

BLOCK	Block 1	Block 2	Block 3	Block 4	Block 5	Block 6	Block 7	Block 8	Block 9	Block 10	Block 11	Block 12	Block 13	Block 14	Block 15
PARKING USE	Residential	Residential	Residential	Residential	Residential	Residential	Residential	Residential	Residential	Residential	Residential	Residential	Office	Office	Office
Regular	-	138	-	105	115	-	47	78	70	83	110	142	264	-	402
ADA	-	-	-	-	-	-	-	-	-	-	-	-	-	-	-
ADA Van	-	-	-	-	-	-	-	-	-	-	-	-	-	-	-
EV	-	-	-	-	-	-	-	-	-	-	-	-	-	-	-
TOTAL	0	138	0	105	115	0	47	78	70	83	110	142	264	0	402

LEVEL 4

BLOCK	Block 1	Block 2	Block 3	Block 4	Block 5	Block 6	Block 7	Block 8	Block 9	Block 10	Block 11	Block 12	Block 13	Block 14	Block 15
PARKING USE	Residential	Residential	Residential	Residential	Residential	Residential	Residential	Residential	Residential	Residential	Residential	Residential	Office	Office	Office
Regular	-	-	-	105	-	-	-	80	-	-	-	-	264	-	402
ADA	-	-	-	-	-	-	-	-	-	-	-	-	-	-	-
ADA Van	-	-	-	-	-	-	-	-	-	-	-	-	-	-	-
EV	-	-	-	-	-	-	-	-	-	-	-	-	-	-	-
TOTAL	0	0	0	105	0	0	0	80	0	0	0	0	264	0	402

LEVEL 5

BLOCK	Block 1	Block 2	Block 3	Block 4	Block 5	Block 6	Block 7	Block 8	Block 9	Block 10	Block 11	Block 12	Block 13	Block 14	Block 15
PARKING USE	Residential	Residential	Residential	Residential	Residential	Residential	Residential	Residential	Residential	Residential	Residential	Residential	Office	Office	Office
Regular	-	-	-	-	-	-	-	-	-	-	-	-	247	-	402
ADA	-	-	-	-	-	-	-	-	-	-	-	-	-	-	-
ADA Van	-	-	-	-	-	-	-	-	-	-	-	-	-	-	-
EV	-	-	-	-	-	-	-	-	-	-	-	-	-	-	-
TOTAL	0	0	0	0	0	0	0	0	0	0	0	0	247	0	402

LEVEL 6

BLOCK	Block 1	Block 2	Block 3	Block 4	Block 5	Block 6	Block 7	Block 8	Block 9	Block 10	Block 11	Block 12	Block 13	Block 14	Block 15
PARKING USE	Residential	Residential	Residential	Residential	Residential	Residential	Residential	Residential	Residential	Residential	Residential	Residential	Office	Office	Office
Regular	-	-	-	-	-	-	-	-	-	-	-	-	-	-	387
ADA	-	-	-	-	-	-	-	-	-	-	-	-	-	-	-
ADA Van	-	-	-	-	-	-	-	-	-	-	-	-	-	-	-
EV	-	-	-	-	-	-	-	-	-	-	-	-	-	-	-
TOTAL	0	0	0	0	0	0	0	0	0	0	0	0	0	0	387

THE RISE

Client
VALLCO PROPERTY OWNER LLC
2600 EL CAMINO REAL, SUITE 410
PALO ALTO, CA 94306
TEL: 650.344.1500

Architecture
KOHN PEDERSEN FOX ASSOCIATES PC
11 WEST 42ND STREET
NEW YORK, NY 10036
TEL: 212.977.6500

Architecture
KOHN PEDERSEN FOX ASSOCIATES PC
2 EMBARCADERO CENTER
SAN FRANCISCO, CA 94111
TEL: 415.944.5491

Landscape Architecture
OLIN
1617 JOHN F. KENNEDY BOULEVARD, SUITE 1900
PHILADELPHIA, PA 19103
TEL: 215.440.0030

Civil
SANDIS
1700 S. WINCHESTER BOULEVARD, SUITE 200
CAMPBELL, CA 95113
TEL: 408.636.0900

Lighting Design
ONE LUX STUDIO
158 WEST 29TH STREET, 10TH FLOOR
NEW YORK, NY 10001
TEL: 212.201.5790

Structure
DCI ENGINEERS
135 MAIN STREET, SUITE 1800
SAN FRANCISCO, CA 94105
TEL: 415.781.1505

MEP
MEYERS+ ENGINEERS
99 BATTERY STREET, SUITE 500
SAN FRANCISCO, CA 94111
TEL: 415.432.8101

Geotechnical
LANGAN
1 ALMADEN BOULEVARD, SUITE 590
SAN JOSE, CA 95113
TEL: 408.283.3600

Traffic
KIMLEY-HORN
10 SOUTH ALMADEN BOULEVARD, SUITE 1250
SAN JOSE, CA 95113
TEL: 669.800.4130

Parking Engineering
WATRY DESIGN, INC.
2099 GATEWAY PLACE, SUITE 550
SAN JOSE, CA 95110
TEL: 833.917.7275

Logistics
ARUP
560 MISSION STREET, SUITE 700
SAN FRANCISCO, CA 94105
TEL: 415.957.9445

SB 35 MODIFICATION APPLICATION

Revision

No.	Description	Date
REV-4	SB-35 MODIFICATION APPLICATION	12/04/2023
REV-3	SB-35 MODIFICATION APPLICATION	03/23/2022
REV-2	SB-35 APPLICATION - CONFORM SET	09/15/2018
REV-1	SB-35 APPLICATION - REVISION	07/31/2018
REV-0	SB-35 DEVELOPMENT - APPLICATION	03/27/2018

Key Plan

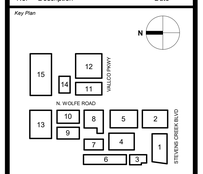

Seal & Signature

NOT FOR CONSTRUCTION

Issue Date:	11/16/23	Project No.	3462
Scale	1/64"=1'-0"		

Drawing Title

PARKING PLAN - LEVEL 3

P-0900.03

P-0900.03
12/1/2023 11:13:34 PM
PARKING PLAN - LEVEL 3
Autodesk Docs://3462_The Rise - Architecture/RISE-BLDG00-A-KPF-COLLECTOR.rvt

© 2023 KOHN PEDERSEN FOX ASSOCIATES PC. All rights reserved.