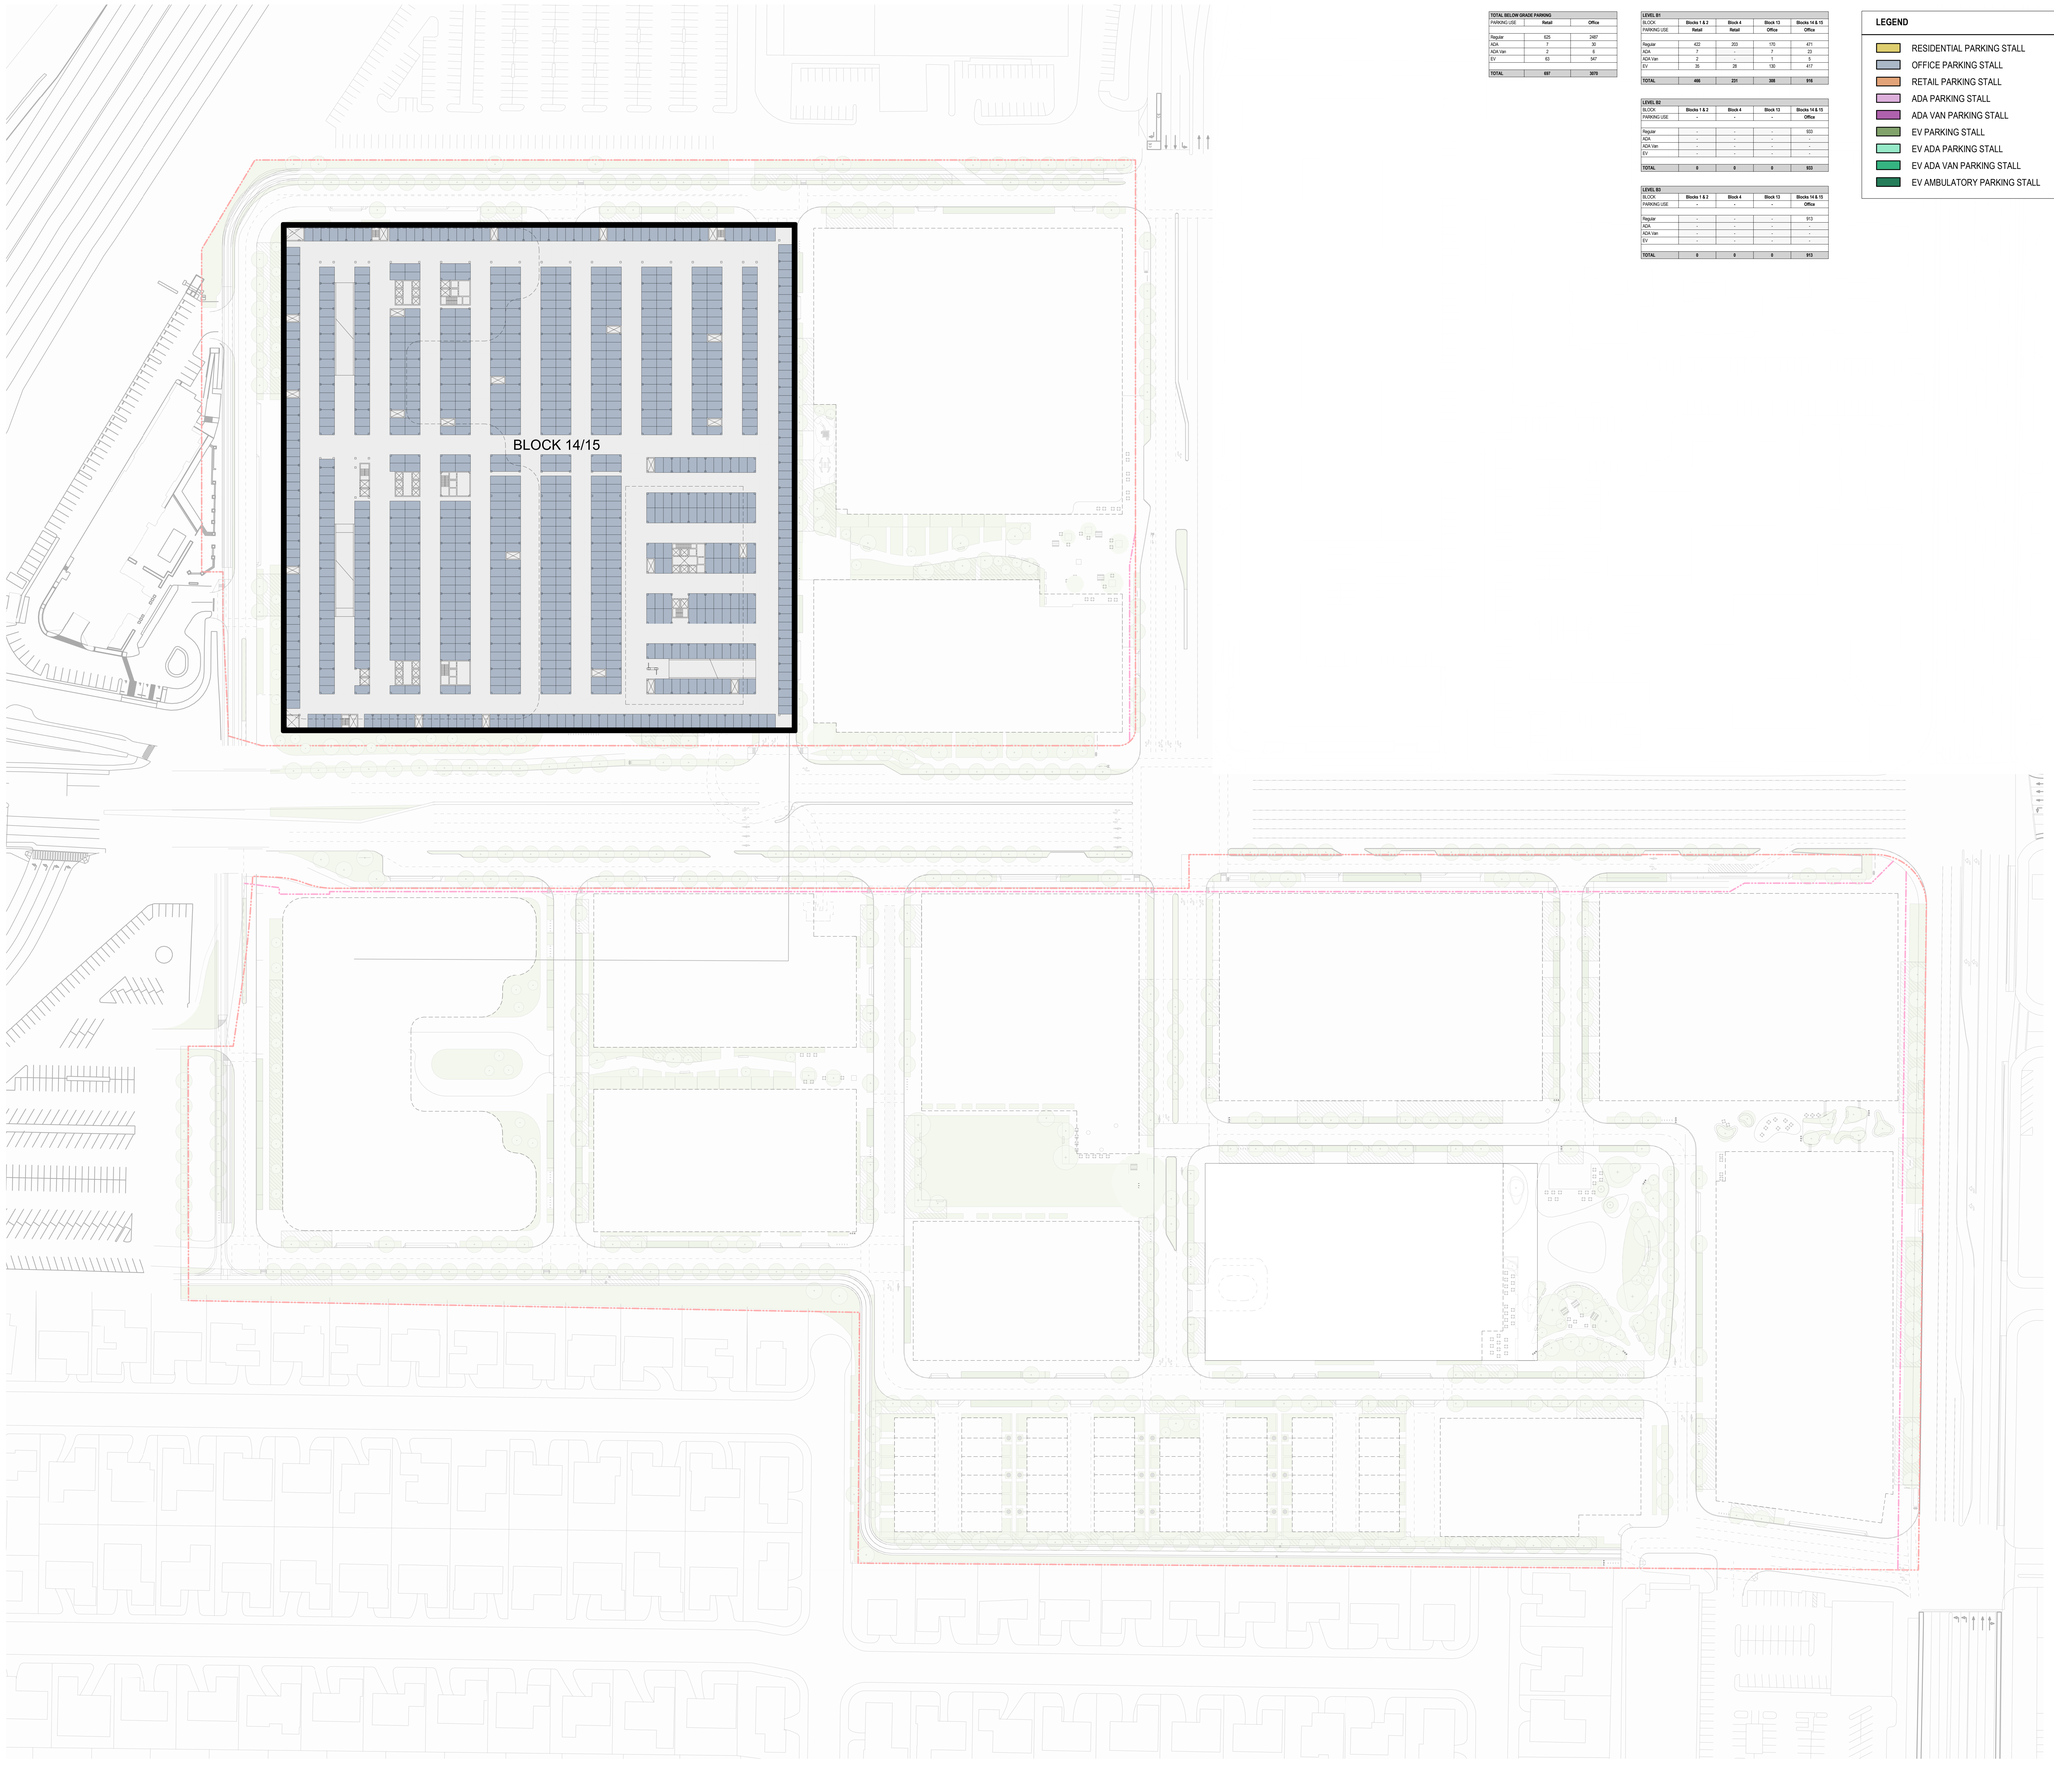

BELOW GRADE PARKING SPACES

TOTAL BELOW GRADE PARKING		
PARKING USE	Retail	Office
Regular	825	2487
ADA	7	30
ADA Van	2	6
EV	63	547
TOTAL	897	3079

LEVEL B1				
BLOCK	Blocks 1 & 2	Block 4	Block 13	Blocks 14 & 15
PARKING USE	Retail	Retail	Office	Office
Regular	422	203	170	471
ADA	7	-	7	23
ADA Van	2	-	1	5
EV	35	28	130	417
TOTAL	466	231	308	916

LEVEL B2				
BLOCK	Blocks 1 & 2	Block 4	Block 13	Blocks 14 & 15
PARKING USE	-	-	-	Office
Regular	-	-	-	933
ADA	-	-	-	-
ADA Van	-	-	-	-
EV	-	-	-	-
TOTAL	0	0	0	933

LEVEL B3				
BLOCK	Blocks 1 & 2	Block 4	Block 13	Blocks 14 & 15
PARKING USE	-	-	-	Office
Regular	-	-	-	913
ADA	-	-	-	-
ADA Van	-	-	-	-
EV	-	-	-	-
TOTAL	0	0	0	913

LEGEND

- RESIDENTIAL PARKING STALL
- OFFICE PARKING STALL
- RETAIL PARKING STALL
- ADA PARKING STALL
- ADA VAN PARKING STALL
- EV PARKING STALL
- EV ADA PARKING STALL
- EV ADA VAN PARKING STALL
- EV AMBULATORY PARKING STALL

1 PARKING PLAN - LEVEL B2
SCALE: 1/64" = 1'-0"

THE RISE

Client
VALLCO PROPERTY OWNER LLC
2600 EL CAMINO REAL, SUITE 410
PALO ALTO, CA 94306
TEL: 650.344.1500

Architecture
KOHN PEDERSEN FOX ASSOCIATES PC
11 WEST 42ND STREET
NEW YORK, NY 10036
TEL: 212.977.6500

Architecture
KOHN PEDERSEN FOX ASSOCIATES PC
2 EMBARCADERO CENTER
SAN FRANCISCO, CA 94111
TEL: 415.944.5491

Landscape Architecture
OLIN
1617 JOHN F. KENNEDY BOULEVARD, SUITE 1900
PHILADELPHIA, PA 19103
TEL: 215.440.0030

Civil
SANDIS
1700 S. WINCHESTER BOULEVARD, SUITE 200
CAMPBELL, CA 95113
TEL: 408.636.0900

Lighting Design
ONE LUX STUDIO
158 WEST 29TH STREET, 10TH FLOOR
NEW YORK, NY 10001
TEL: 212.201.5790

Structure
DCI ENGINEERS
135 MAIN STREET, SUITE 1800
SAN FRANCISCO, CA 94105
TEL: 415.781.1505

MEP
MEYERS+ ENGINEERS
98 BATTERY STREET, SUITE 500
SAN FRANCISCO, CA 94111
TEL: 415.432.8101

Geotechnical
LANGAN
1 ALMADEN BOULEVARD, SUITE 590
SAN JOSE, CA 95113
TEL: 408.283.3600

Traffic
KIMLEY-HORN
10 SOUTH ALMADEN BOULEVARD, SUITE 1250
SAN JOSE, CA 95113
TEL: 669.800.4130

Parking Engineering
WATRY DESIGN, INC.
2099 GATEWAY PLACE, SUITE 550
SAN JOSE, CA 95110
TEL: 833.917.7275

Logistics
ARUP
560 MISSION STREET, SUITE 700
SAN FRANCISCO, CA 94105
TEL: 415.957.9445

SB 35 MODIFICATION APPLICATION

Revision

No.	Description	Date
REV-0	SB-35 MODIFICATION APPLICATION	12/04/2023

Key Plan

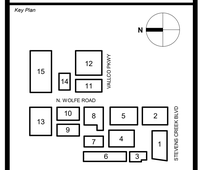

Seal & Signature

NOT FOR CONSTRUCTION

Issue Date:	11/17/23	*Project No.*	3462
Scale	1/64"=1'-0"		

Drawing Title

PARKING PLAN - B2 LEVEL

P-0900.0B2

© 2023 KOHN PEDERSEN FOX ASSOCIATES PC. All rights reserved.

P-0900.0B2 PARKING PLAN - B2 LEVEL
12/1/2023 11:12:13 PM Autodesk Docs://3462 - The Rise - Architecture/RISE-BLDG00-A-KPF-COLLECTOR.rvt