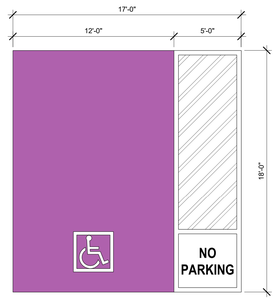

12 TYPICAL ACCESSIBLE VAN PARKING STALL (VERSION 2)
SCALE: 1/4" = 1'-0"

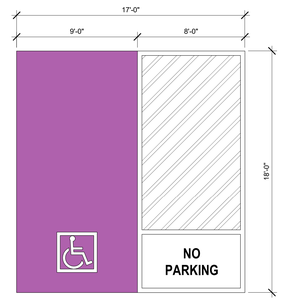

11 TYPICAL ACCESSIBLE VAN PARKING STALL (VERSION 1)
SCALE: 1/4" = 1'-0"

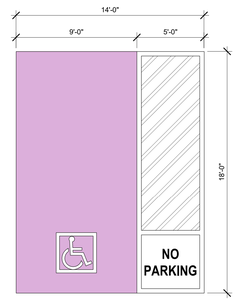

10 TYPICAL ACCESSIBLE PARKING STALL
SCALE: 1/4" = 1'-0"

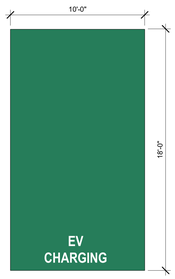

9 TYPICAL EV AMBULATORY PARKING STALL
SCALE: 1/4" = 1'-0"

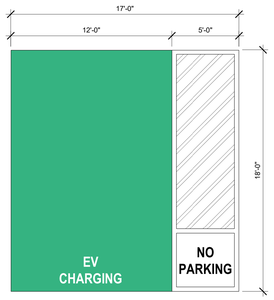

8 TYPICAL EV ADA VAN PARKING STALL
SCALE: 1/4" = 1'-0"

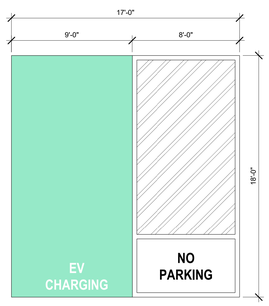

7 TYPICAL EV ADA PARKING STALL (RESIDENTIAL)
SCALE: 1/4" = 1'-0"

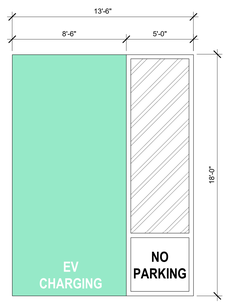

6 TYPICAL EV ADA PARKING STALL (COMMERCIAL)
SCALE: 1/4" = 1'-0"

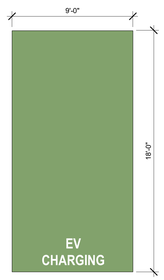

5 TYPICAL EV PARKING STALL (RESIDENTIAL)
SCALE: 1/4" = 1'-0"

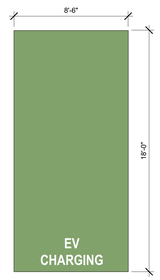

4 TYPICAL EV PARKING STALL (COMMERCIAL)
SCALE: 1/4" = 1'-0"

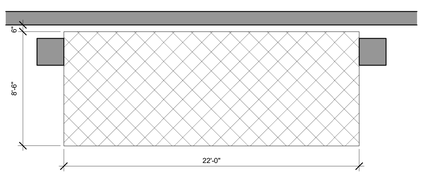

3 TYPICAL INTERIOR PARALLEL PARKING STALL
SCALE: 1/4" = 1'-0"

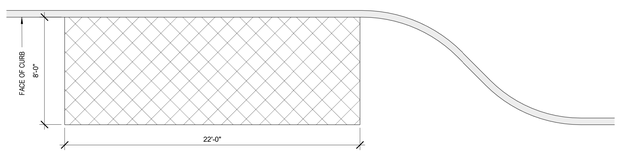

2 TYPICAL STREET PARKING STALL
SCALE: 1/4" = 1'-0"

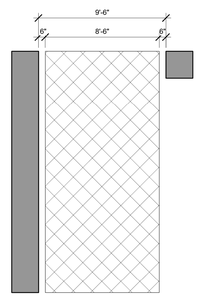

PARKING STALL ADJACENT TO WALL AND COLUMN

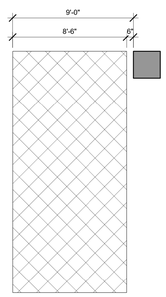

PARKING STALL ADJACENT TO COLUMN

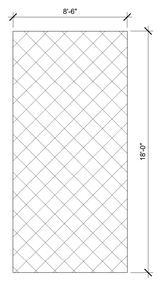

TYPICAL PARKING STALL

1 TYPICAL PARKING STALLS
SCALE: 1/4" = 1'-0"

THE RISE

Client
VALLCO PROPERTY OWNER LLC
2600 EL CAMINO REAL, SUITE 410
PALO ALTO, CA 94306
TEL: 650.344.1500

Architecture
KOHN PEDERSEN FOX ASSOCIATES PC
11 WEST 42ND STREET
NEW YORK, NY 10036
TEL: 212.977.6500

Architecture
KOHN PEDERSEN FOX ASSOCIATES PC
2 EMBARCADERO CENTER
SAN FRANCISCO, CA 94111
TEL: 415.944.5491

Landscape Architecture
OLIN
1617 JOHN F. KENNEDY BOULEVARD, SUITE 1900
PHILADELPHIA, PA 19103
TEL: 215.440.0030

Civil
SANDIS
1700 S. WINCHESTER BOULEVARD, SUITE 200
CAMPBELL, CA 95113
TEL: 408.636.0900

Lighting Design
ONE LUX STUDIO
158 WEST 29TH STREET, 10TH FLOOR
NEW YORK, NY 10001
TEL: 212.201.5790

Structure
DCI ENGINEERS
135 MAIN STREET, SUITE 1800
SAN FRANCISCO, CA 94105
TEL: 415.781.1505

MEP
MEYERS+ ENGINEERS
98 BATTERY STREET, SUITE 500
SAN FRANCISCO, CA 94111
TEL: 415.432.8101

Geotechnical
LANGAN
1 ALMADEN BOULEVARD, SUITE 590
SAN JOSE, CA 95113
TEL: 408.283.3600

Traffic
KIMLEY-HORN
10 SOUTH ALMADEN BOULEVARD, SUITE 1250
SAN JOSE, CA 95113
TEL: 669.800.4130

Parking Engineering
WATRY DESIGN, INC.
2099 GATEWAY PLACE, SUITE 550
SAN JOSE, CA 95110
TEL: 833.917.7275

Logistics
ARUP
560 MISSION STREET, SUITE 700
SAN FRANCISCO, CA 94105
TEL: 415.957.9445

SB 35 MODIFICATION APPLICATION

Revision

No.	Description	Date
REV-5	SB-35 MODIFICATION APPLICATION	12/04/2023
REV-4	SB-35 MODIFICATION APPLICATION	05/24/2022
REV-3	SB-35 MODIFICATION APPLICATION	03/23/2022
REV-2	SB-35 APPLICATION - CONFORM SET	09/15/2018
REV-1	SB-35 APPLICATION - REVISION	07/31/2018
REV-0	SB-35 DEVELOPMENT - APPLICATION	03/27/2018

Key Plan

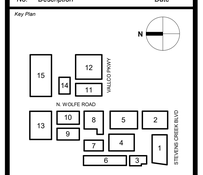

Seal & Signature

NOT FOR CONSTRUCTION

Issue Date:	03/27/2018	Project No.	3462
Scale	AS NOTED		

Drawing Title

PARKING DETAILS

P-0910

© 2023 KOHN PEDERSEN FOX ASSOCIATES PC. All rights reserved.

P-0910
12/7/2023 11:14:31 PM
PARKING DETAILS
Autodesk Docs://3462 - The Rise - Architecture/RISE-BLDG00-A-KPF-COLLECTOR.rvt