


WATER CLOSET FRONT & SIDE ELEVATION

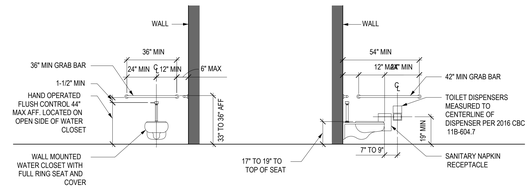


URINAL SIDE & FRONT ELEVATION

WATER CLOSET - RESIDENTIAL DWELLING UNIT

WATER CLOSET / URINAL DIMENSIONS | 9

N.T.S.

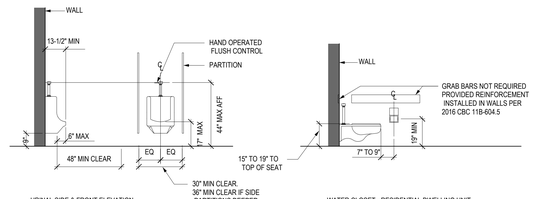


NOTE: ACCESSIBLE LAVATORIES PER 2016 CBC 11B-306 AND 11B-606.

ACCESSIBLE LAVATORY DETAILS | 6

N.T.S.

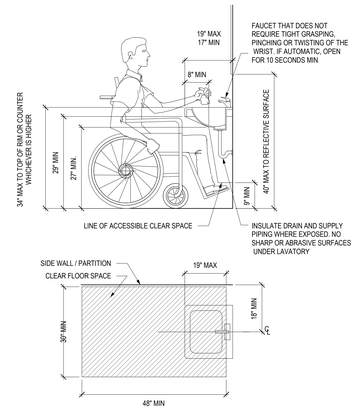


NOTE: FOR ACCESSIBLE LAVATORIES, SEE DETAIL X / A.00.03.03.




REACH LIMITS AND MANEUVERING | 3

N.T.S.

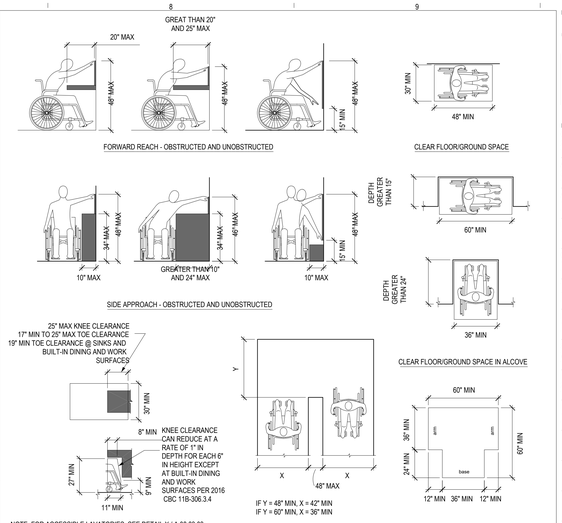


ACCESSIBLE TOILET COMPARTMENT

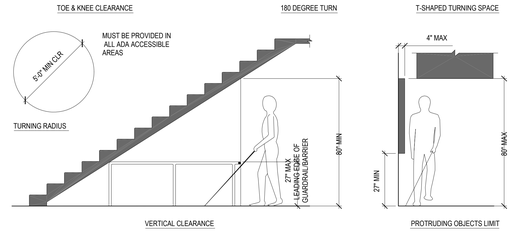-

N.T.S.

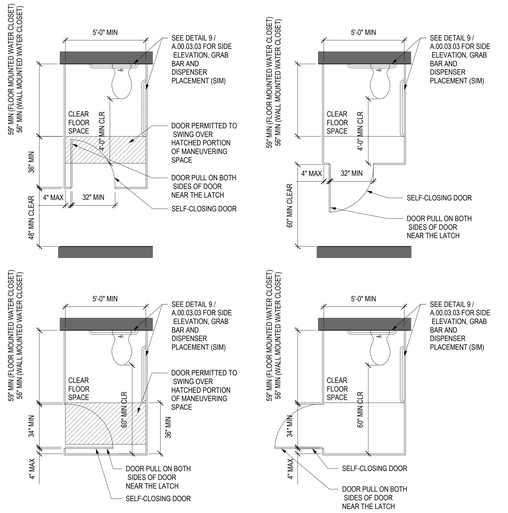


STAIRWAY IDENTIFICATION SIGN

FLOOR LEVEL SIGN

NOTE: PER 2016 CBC 1023.9, STAIRWAY IDENTIFICATION SIGN SHALL BE PROVIDED AT EACH FLOOR LANDING IN AN EXIT STAIRWAY AND RAMP CONNECTING MORE THAN THREE STORIES. RAISED CHARACTERS AND BRAILLE FLOOR IDENTIFICATION SIGNS SHALL BE LOCATED AT THE LANDING OF EACH FLOOR LEVEL, PLACED ADJACENT TO DOOR ON LATCH SIDE IN BUILDINGS. ALL SIGNAGE MUST BE FIELD INSPECTED PER 2016 CBC 11B-703.1.1.

TACTILE EXIT SIGNS & STAIR SIGNS | 5

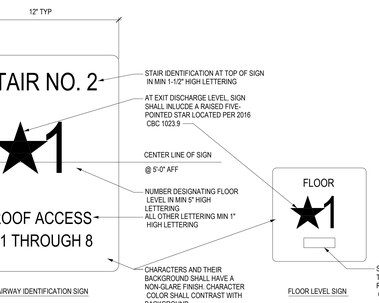N.T.S.

NOTE: ALL SIGNAGE MUST BE FIELD INSPECTED PER 2016 CBC 11B-703.1.1.
REFER TO CBC 2016 11B-703.4.2 FOR LOCATIONS AT DOUBLE DOORS OR WHERE LATCH SIDE CLEARANCE ISN'T REQUIED.




ACCESSIBLE RESTROOM SIGNAGE | 2

N.T.S.




AMBULATORY ACCESSIBLE TOILET COMPARTMENT

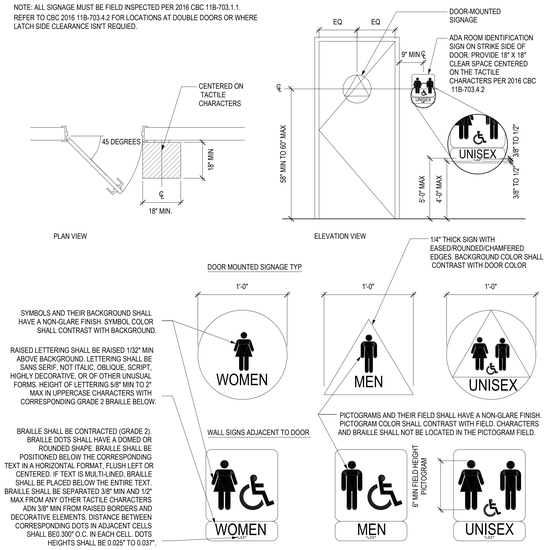TOILET COMPARTMENTS | 8

N.T.S.

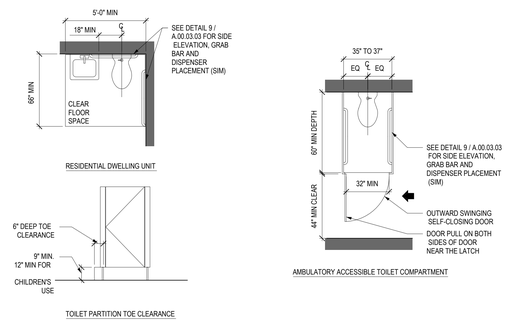


NOTE: FLOW OF WATER SHALL BE ACTIVATED BY A MANUALLY OPERATED SYSTEM THAT IS FRONT MOUNTED OR SIDE MOUNTED AND LOCATED WITHIN 6" OF FRONT EDGE OF FOUNTAIN OR AUTOMATIC ELECTRONICALLY CONTROLLED DEVICE PER 2016 CBC 11B-602.3

DRINKING FOUTAINS | 4

N.T.S.

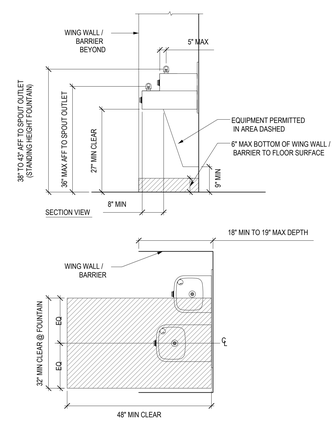


TYPICAL MOUNTING HEIGHTS | 1

N.T.S.

THE RISE

OWNER - VALLCO PROPERTY OWNER LLC.
2600 EL CAMINO REAL, SUITE 410, PALO ALTO, CA 94306
T. 650-344-1500

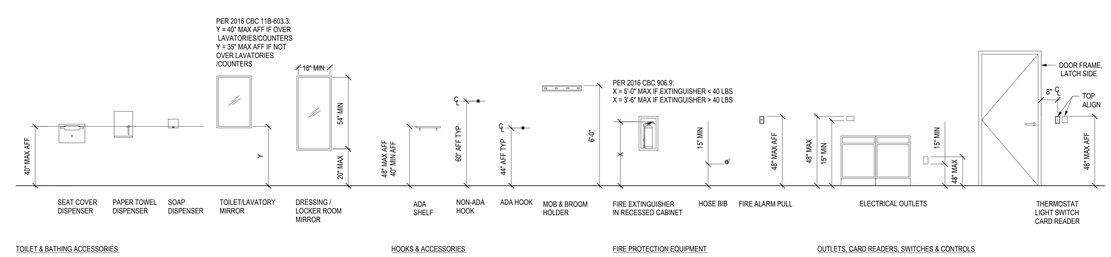ARCHITECTURE - RAFAEL VINOLY ARCHITECTS
375 PEARL STREET, 31ST FLOOR, NEW YORK, NY 10038
T. 212-924-5060

ARCHITECTURE - RAFAEL VINOLY ARCHITECTS
10123 N. WOLFE ROAD, CUPERTINO, CA 95014
T. 408-627-7060

LANDSCAPE ARCHITECTURE - OLIN PARTNERSHIP LTD.
1617 JOHN F. KENNEDY BLVD. SUITE 1900, PHILIDELPHIA, PA 19103
T. 214-440-0030

CIVIL - SANDIS CIVIL ENGINEERS SURVEYORS PLANNERS, INC.
1700 S. WINCHESTER BLVD, SUITE 200, CAMPBELL, CA 95008
T. 408-636-0900

TRAFFIC – KIMLEY-HORN AND ASSOCIATES, INC.
100 W. SAN FERNANDO STREET, SUITE 250, SAN JOSE, CA 95113
T.669-800-4130

LIGHTING DESIGN - ONE LUX STUDIO
158 WEST 29TH STREET, 10TH FLOOR, NEW YORK, NY 10001
T. 212-201-5790

SIGNAGE & WAYFINDING - EXIT DESIGN
725 N. 4TH STREET, PHILADELPHIA, PA 19123
T.215-561-1950

PARKING ENGINEERING - WATRY DESIGN, INC.
2099 GATEWAY PLACE, SUITE 550, SAN JOSE, CA 95110
T.408-392-7900

FOOD SERVICE, WASTE MANAGEMENT & LOGISTICS - CINI-LITTLE
156 2ND STREET, SAN FRANCISCO, CA 94105
T.415-922-5900

LICENSED ARCHITECT
CHAN-LI LIN
C-32927
Ren. 7.31.23
STATE OF CALIFORNIA

NOT FOR CONSTRUCTION

STAMP / SIGNATURE

DISCLAIMER
THE ARCHITECT / ENGINEER SHALL HAVE NO RESPONSIBILITY FOR ANY LIABILITY, LOSS, COST, DAMAGE OR EXPENSE ARISING FROM OR RELATING TO ANY USE OF THIS DOCUMENT FOR ANY PURPOSE OTHER THAN ITS INTENDED PURPOSE ON THIS PROJECT. THIS DOCUMENT IS TO BE CONSIDERED IN CONJUNCTION WITH ALL RELATED DOCUMENTATION. ANY DISCREPANCIES IDENTIFIED IN THIS DOCUMENT MUST BE REPORTED IMMEDIATELY TO THE ARCHITECT BEFORE PROCEEDING. CONTRACTORS MUST VERIFY ALL DIMENSIONS PRIOR TO PROCEEDING WITH ANY WORK. ONLY FIGURED DIMENSIONS ARE TO BE USED FOR VERIFICATION.

SB-35 MODIFICATION APPLICATION

| REV | DESCRIPTION | DATE |
|---|---|---|
| REV-0 | SB-35 DEVELOPMENT APPLICATION | 03/27/2018 |
| REV-1 | SB-35 APPLICATION - CONFORM SET | 09/15/2018 |
| REV-2 | SB-35 MODIFICATION APPLICATION | 03/23/2022 |




KEY PLAN AND NORTH ARROW

ARCHITECTS PROJECT NUMBER 708.012

IF THIS DRAWING IS NOT 36"x48" IT IS A REDUCED PRINT; REFER TO GRAPHIC SCALE

0

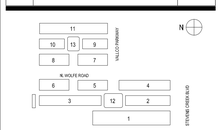SCALE: AS NOTED

ACCESSIBILITY DIAGRAMS 2

SHEET TITLE:

P-0105

SHEET NUMBER:

© 2022 RAFAEL VINOLY ARCHITECTS PC