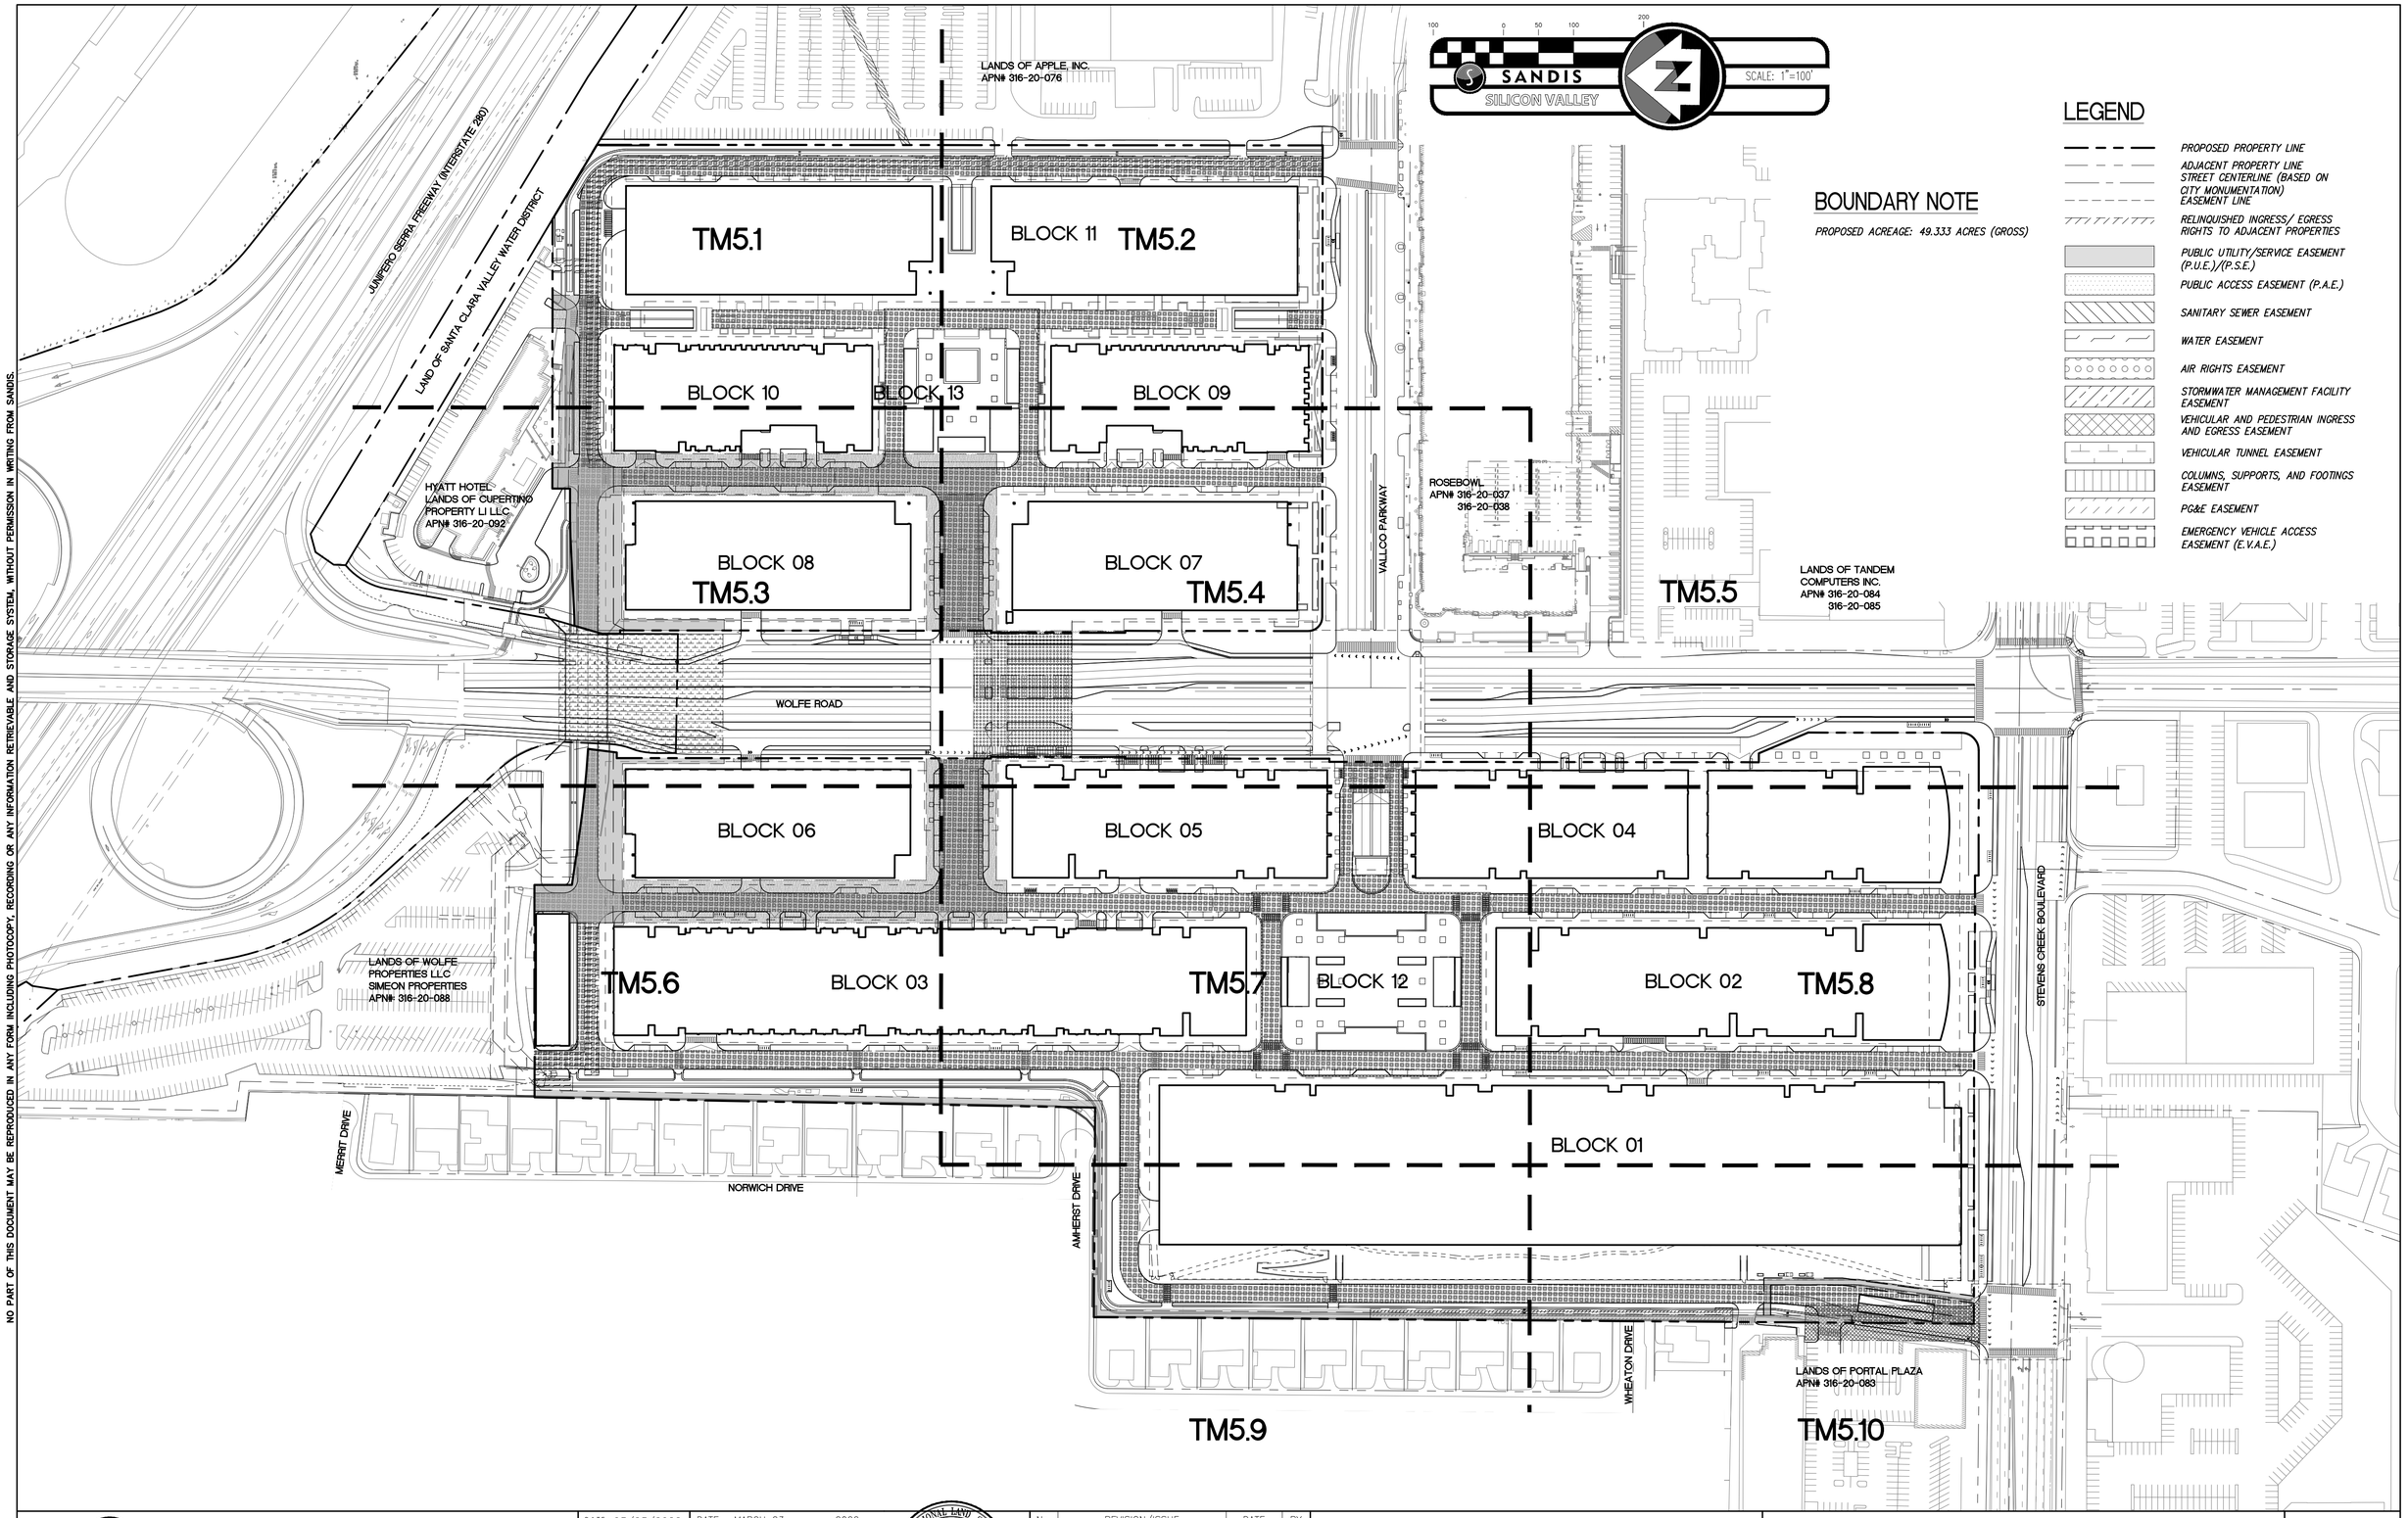

NO PART OF THIS DOCUMENT MAY BE REPRODUCED IN ANY FORM INCLUDING PHOTOCOPY, RECORDING OR ANY INFORMATION RETRIEVABLE AND STORAGE SYSTEM, WITHOUT PERMISSION IN WRITING FROM SANDIS.

SANDIS
CIVIL ENGINEERS
SURVEYORS
PLANNERS
1700 S. Winchester Blvd, Suite 200, Campbell, CA 95008 I P. 408.636.0900 I F. 408.636.0999 I www.sandis.net
SILICON VALLEY TRI-VALLEY CENTRAL VALLEY SACRAMENTO EAST BAY/SF

DATE: 03/23/2022	
SCALE: 1"=100'	
DRAWN BY: SP	
APPROVED BY: ND	
DRAWING NO: 215028	

DATE MARCH 23, 2022

KELLY S. JOHNSON
P.L.S. NO. 9126, EXPIRES 9-30-22

PROFESSIONAL LAND SURVEYOR KELLY S. JOHNSON No. 9126 STATE OF CALIFORNIA

No.	REVISION/ISSUE	DATE	BY
REV-0	SB-35 DEVELOPMENT APPLICATION	03/27/2018	ND
REV-1	SB-35 APPLICATION REVISIONS	08/06/2018	ND
REV-2	SB-35 APPLICATION CONFORM SET	09/15/2018	ND
REV-3	SB-35 MODIFICATION DOCUMENTS	03/23/2022	ND

OVERALL
PUBLIC AND PRIVATE
EASEMENTS, DIMENSIONS AND BOUNDARIES

TENTATIVE SUBDIVISION MAP
VALLCO TOWN CENTER
CUPERTINO CALIFORNIA

SHEET
TM5.0
OF 73 SHEETS

Copyright © 2018 by Sandis

File: S:\215028\(4) ENGINEERING\(2) PLAN SETS\(3) SHEET SET\TENTATIVE MAP\TM-5 EASEMENTS AND DIMENSIONS.dwg Date:Mar 21, 2022 - 5:46pm, Isolis